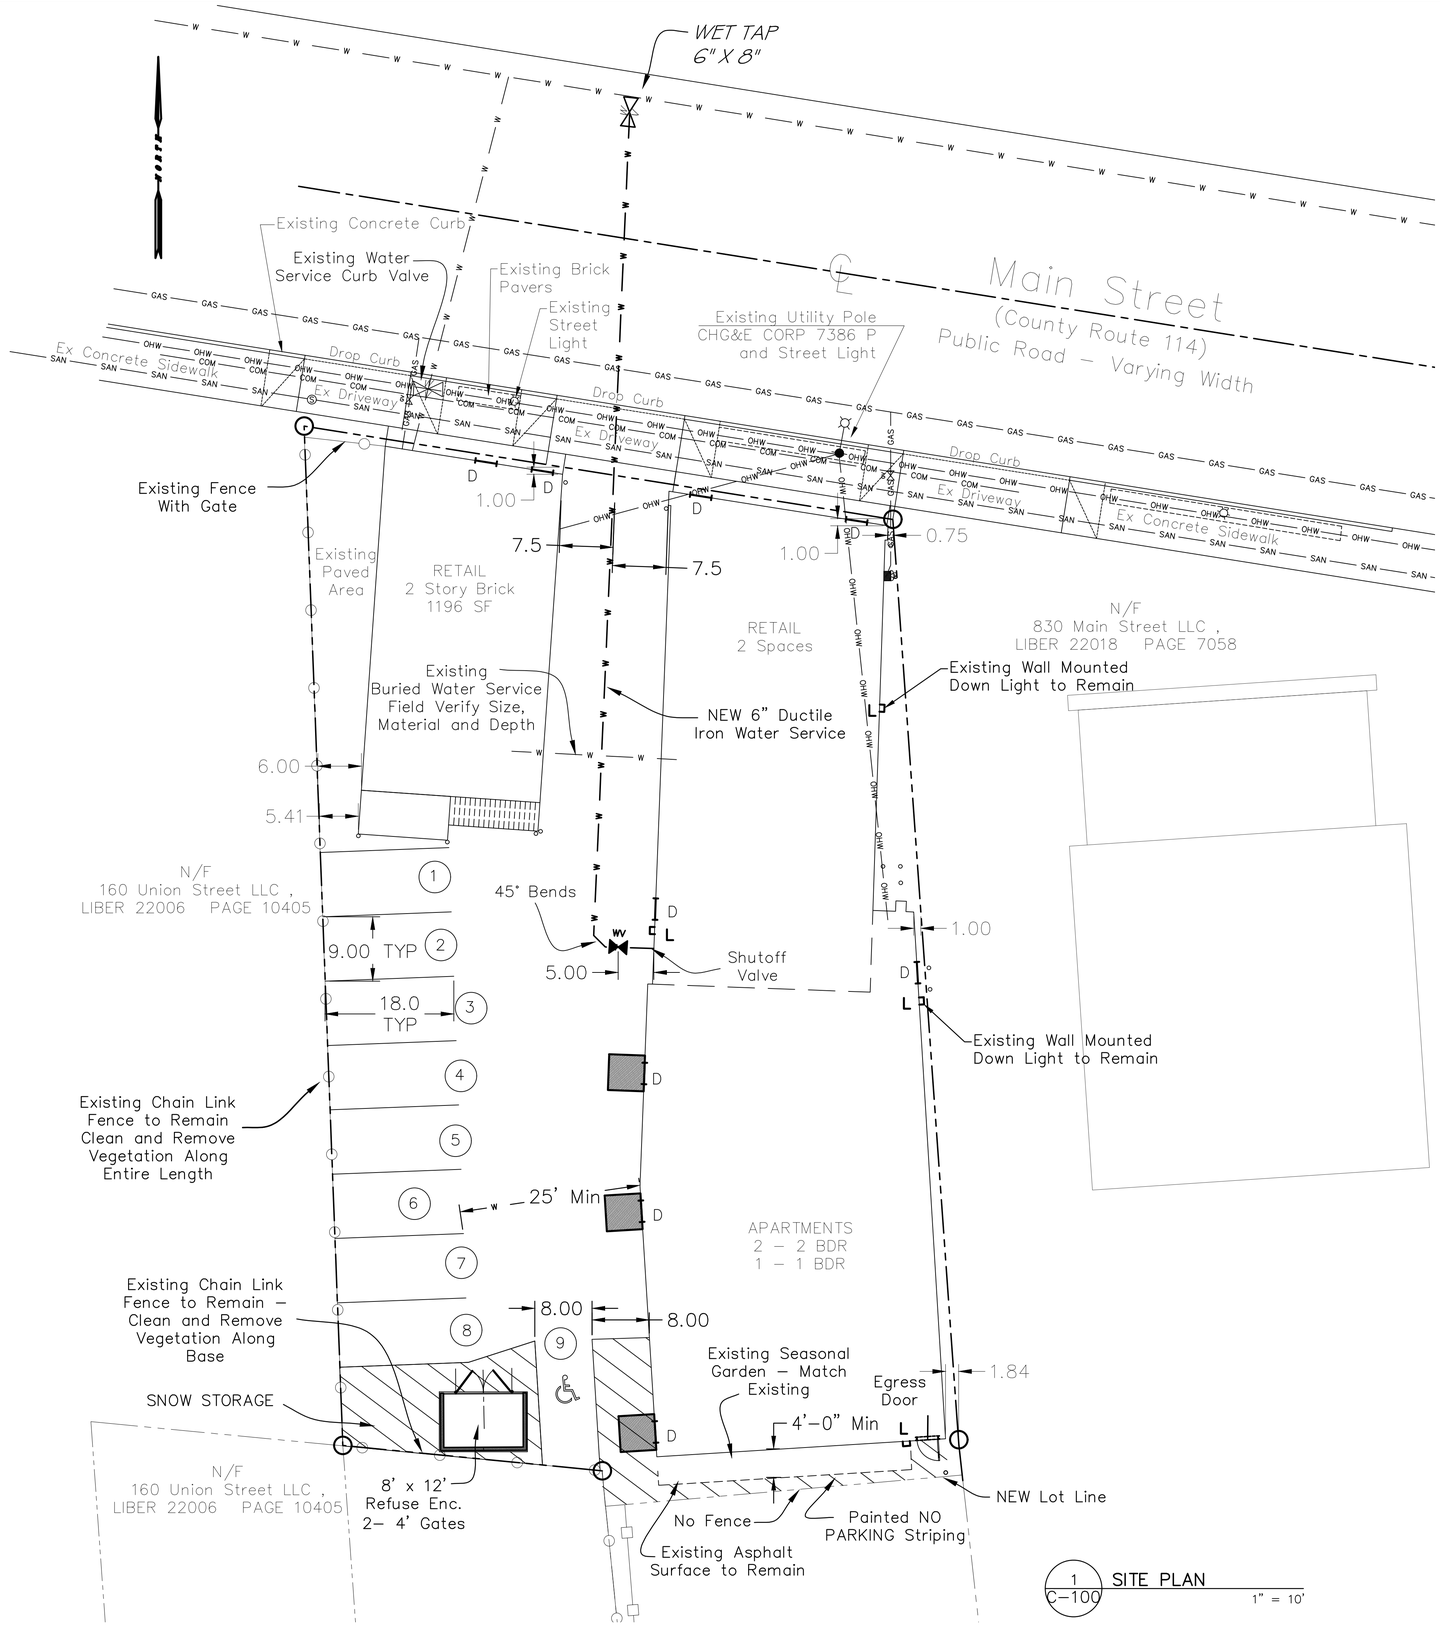

1 C–100 SITE PLAN
1" = 10'

NO.	DATE	REVISION	BY
1	10.27.22	PER TOWN COMMENTS	JVA
1	9.19.2022	PER COMMENTS	JVA

NORTH ARROW

- Alteration of this drawing, except by a Licensed Professional Engineer or Architect is illegal. Any alteration by a Professional Engineer or Architect must be indicated and bear his/her seal, signature and date of alteration.
- The user of this drawing shall verify all dimensions shown hereon and the scale of this drawing.
- This line is one inch long.

DRAWN BY: KMC
CHECKED BY: JVA
DATE: JUNE 2022
SCALE: AS NOTED

ROHDE, SOYKA & ANDREWS
Consulting Engineers PC
40 Garden Street, Poughkeepsie, N.Y. 12601
(845) 452-7515
Fax: (845) 452-8335

824 – 826 MAIN STREET
824 – 826 MAIN STREET
TOWN OF POUGHKEEPSIE
DUTCHESS COUNTY, NEW YORK

SITE PLAN

PROJECT NUMBER: 22-796-01

DRAWING NUMBER: C–100