093452

Field Work for this survey was performed on 1/30/07 with a snow cover of approximately 2 inches on the ground, although an effort was made to uncover all property improvements, some grade level improvements have been missed

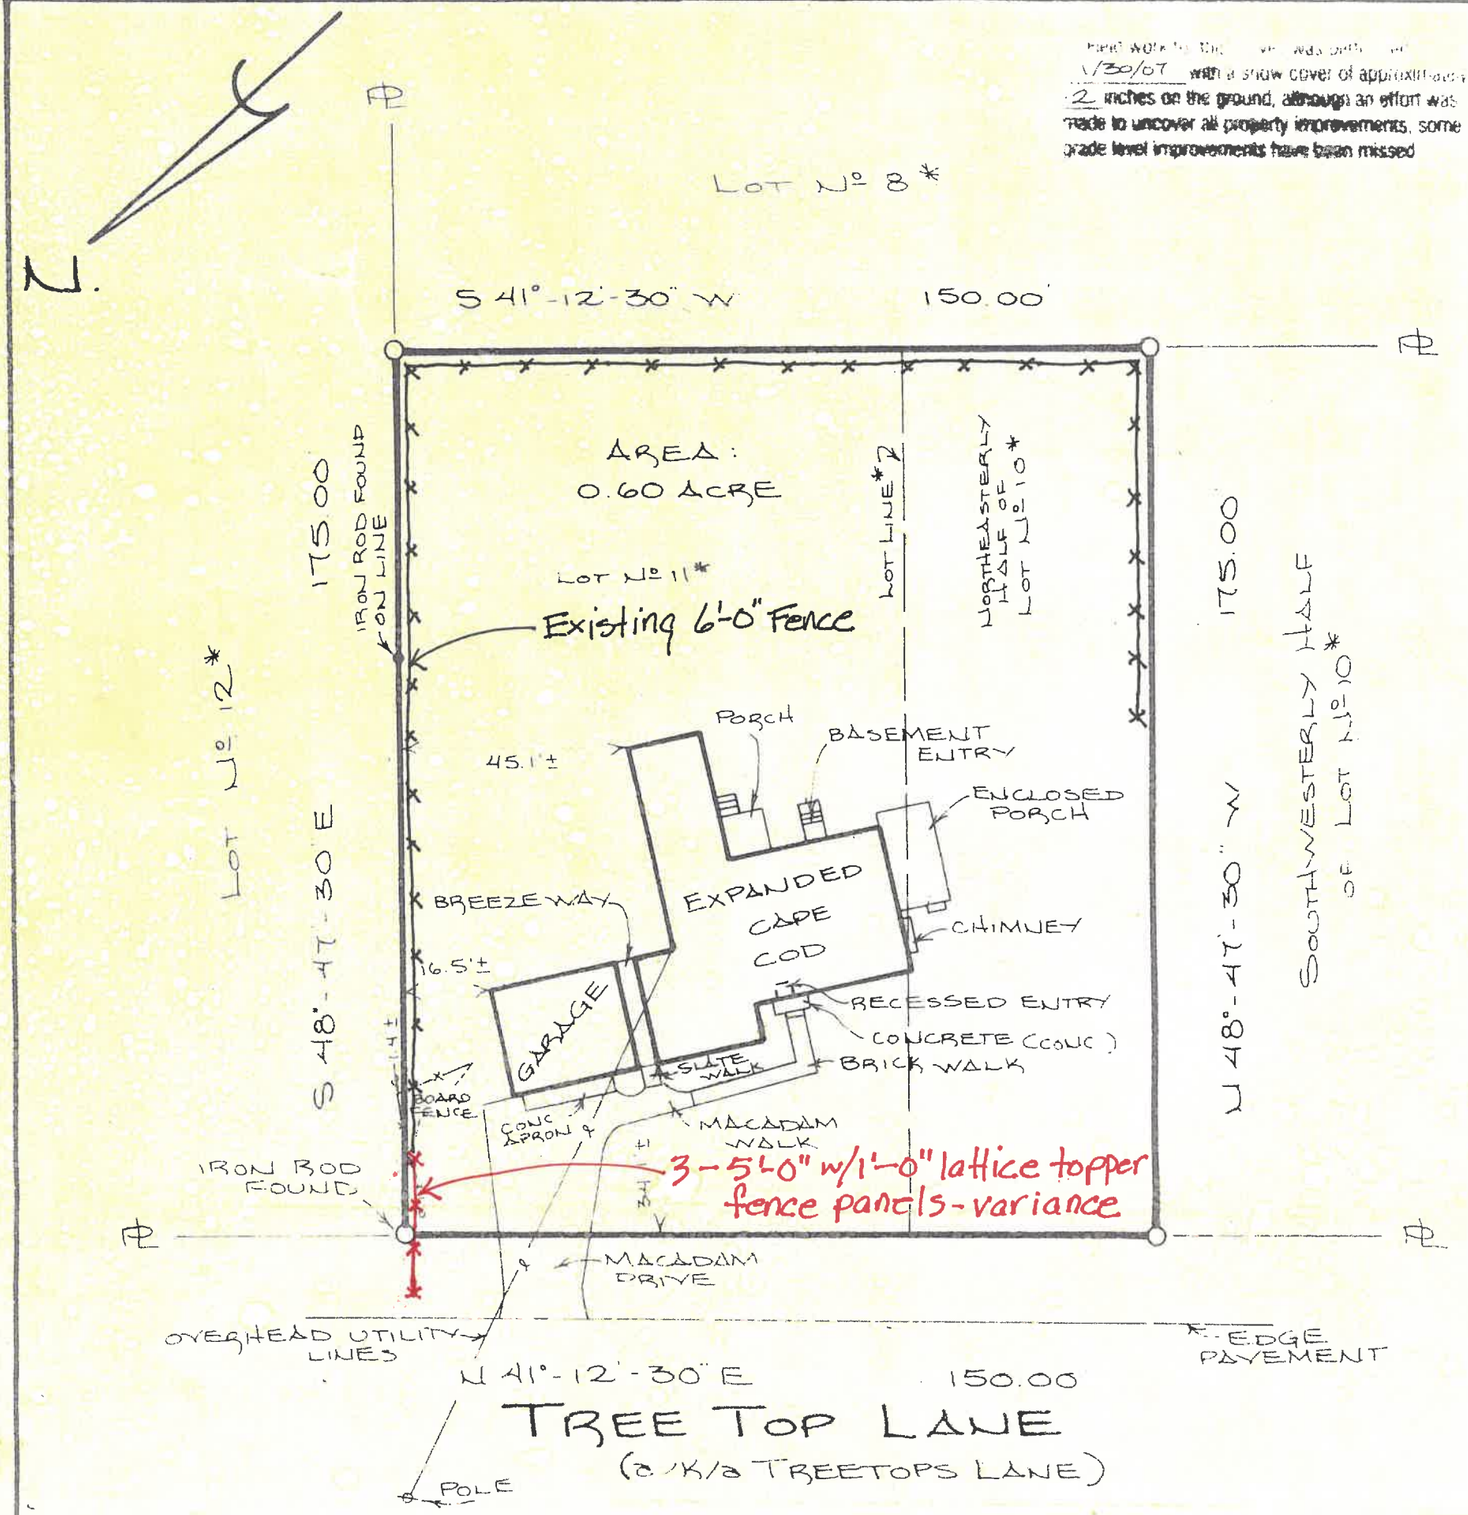

MAP OF SURVEY
LOT Nº 11 * NORTHEASTERLY HALF OF LOT Nº 10

MAP OF LANDS OF HOWARD ZIMMER
SHOWING SUBDIVISION OF TREETOPS DEVELOPMENT *

TOWN OF POUGHKEEPSIE DUTCHESS COUNTY, NEW YORK,
SCALE: 1" = 30' FEBRUARY 6, 2007

IT IS HEREBY CERTIFIED THAT THIS SURVEY HAS BEEN PREPARED FOLLOWING ACCEPTED PROFESSIONAL STANDARDS FOR TITLE SURVEYS

CERTIFIED TO:
- FIRST AMERICAN TITLE INSURANCE COMPANY OF NEW YORK,
- HUDSON VALLEY FEDERAL CREDIT UNION, ITS SUCCESSORS & /OR ASSIGNS
- GARRETT L.W. & SANDRA D JOBSON

PREPARED BY:
J. WILLIAM KOMISAR, L.L.S.
504 HAIGHT AVENUE
POUGHKEEPSIE, NEW YORK 12603
(845) 485-2626

11107

* MAP FILED IN THE DUTCHESS COUNTY CLERK'S OFFICE ON 8/08/1950 AS MAP Nº 2272